FilmL.A., Inc.
6255 W Sunset Blvd, 12th Floor
Hollywood, CA 90028
t: (213)977-8600 - f: (213)977-8601
www.filmla.com

Summary Information

Permit No: F00138607-A **Type of Permit:** FILMING **Release Date:** 06/13/2018

Production Company	POSSIBLE PRODUCTIONS
Insured Company Name	POSSIBLE PRODUCTIONS
Contact Phone No. 1	310-244-4117
Contact Phone No. 2	
Fax	
Address	10202 W. WASHINGTON BLVD., LOY BUILDING CULVER CITY, California 90232
Production Title	KIDDING SEASON 1
Type of Production	TV Drama

Producer	Sarah Caplan
Director	Michel Gondry
1st AD	Roger Udwin
Production Manager	Craig Amendola
FilmL.A. Coordinator	Daniel Poissant
Location Manager	Craig Van Gundy
Primary Phone	Mobile - 818-404-7880
Secondary Phone	
Location Assistant	Bradley Warden
Primary Phone	Mobile - 323 445-6119
Secondary Phone	

Fees

Notification Charge	$206.00
LA COUNTY MOTION FEE - SHERIFF FACILITIES	$400.00
LA COUNTY PREP STRIKE 3 DAY - SHERIFF FACILITIES	$100.00
LA COUNTY ROAD INSPECTION FEE	$346.00
LA COUNTY ROAD APPLICATION FEE	$157.00
LA COUNTY ROAD ENCROACHMENT PERMIT PROCESSING FEE	$286.00
MONTEREY PARK LICENSING FEE	$250.00

Total Permit Fee $1,745.00

Number of Locations 2

NOT A PERMIT

FilmL.A., Inc.
6255 W Sunset Blvd, 12th Floor
Hollywood, CA 90028
t: (213)977-8600 - f: (213)977-8601
www.filmla.com

Summary Information — Location

Permit Number	F00138607-A	**Location Manager**	Craig Van Gundy
Production Company	POSSIBLE PRODUCTIONS	Primary Phone	Mobile - 818-404-7880
Insured Company	POSSIBLE PRODUCTIONS	Secondary Phone	
Production Title	KIDDING SEASON 1		

Location Address	4500 City Terrace Dr, Monterey Park, CA, 90063
Location Name	SYBIL BRAND JAIL
Location Type	Jail
Location Description	LA COUNTY JAIL/SYBIL BRAND
Prep Dates	6/12/2018 - 6/13/2018 07:00 - 19:00 2 days
Film Dates	6/14/2018 - 6/14/2018 04:00 - 23:59 1 day
Strike Dates	6/15/2018 - 6/15/2018 07:00 - 19:00
Open or Closed to the Public	Closed
Generic Conditions	*Certain service and personnel fees required by jurisdictional agencies are not collected by FilmL.A. Any such fees must be paid directly to the appropriate agency, and a separate invoice will be provided to the permittee. Must comply with attached conditions Must Maintain 5' Clearance on Sidewalks/Walkways Must maintain local/emergency access No cast or crew parking on area streets No interference with merchant activity. No interference with vehicular or pedestrian traffic No Parking in handicap spaces at anytime. No steps from trailers, trucks or motorhomes may be facing road Number of uniformed officers listed on the permit is a minimum requirement. Permittee remains responsible for deploying a sufficient number of uniformed officers to provide traffic and crowd control to ensure the safety of the film crew and the public. Traffic Officers Required Uniformed officers shall have a copy of the film permit in their possession and are required to confirm that all traffic control signage devices are in place.
Please see attached documents	Sybil Brand Institute Diagram Possible Productions.pdf City Terrace Dr btwn Sybil Brand Institute driveway & 200ft North - Kidding.pdf CCE06122018.pdf SybilBrand_July-2014.pdf

NOT A PERMIT

FilmL.A., Inc.
6255 W Sunset Blvd, 12th Floor
Hollywood, CA 90028
t: (213)977-8600 - f: (213)977-8601
www.filmla.com

Summary Information — Location

Permit Number F00138607-A
Production Company POSSIBLE PRODUCTIONS
Insured Company POSSIBLE PRODUCTIONS
Production Title KIDDING SEASON 1

Location Manager Craig Van Gundy
Primary Phone Mobile - 818-404-7880
Secondary Phone

Equipment on Location

Type	Quantity
5 Ton Truck	5
Cast/Crew vehicles	100
Catering Truck	1
Condors	1
Cranes	1
Cube Trucks	3
Generator	2
Honey Wagons	1
Picture vehicles	1
Portable restrooms	2
Scissor Lifts	1
Semi Trucks	3
Stakebed Trucks	5
Trailers	2
Vans	6

Personnel on Location

Type	Quantity
Cast	2
Crew	80
Extras	75
LA County FSA assigned	1
Sheriff/CHP	2

Filming Activities Atmospheric Smoke Effects; Equipment on property; Equipment on sidewalk, in curb lane & across street; Interior and exterior dialogue; Kitchen, Cell Block and visitors area, Ramp Hallway, Line up booth, execution viewing set area,; Parking in Red curb lane in circle area (see attached diagram); For Notifications - Rick Poyner - 323-788-1964;

Jurisdiction **Political:** Monterey Park **Police:** Los Angeles County Sheriff **Fire:** Los Angeles County Fire Department

Thomas Guide **Page:** 635 **Grid:** F3

Approvals

LOS ANGELES COUNTY PUBLIC WORKS - FINAL APPROVERS	Tenasha Bennett
LOS ANGELES COUNTY SHERIFF DEPARTMENT	Adrian Fayad
MONTEREY PARK CITY MANAGER OFFICE	Ron Bow
MONTEREY PARK COMMUNITY DEVELOPMENT	Samantha Tewasart
MONTEREY PARK FIRE DEPARTMENT	Mark Khail
MONTEREY PARK HUMAN RESOURCES & RISK	Tom Cody

NOT A PERMIT

FilmL.A., Inc.
6255 W Sunset Blvd, 12th Floor
Hollywood, CA 90028
t: (213)977-8600 - f: (213)977-8601
www.filmla.com

Summary Information — Location

Permit Number F00138607-A
Production Company POSSIBLE PRODUCTIONS
Insured Company POSSIBLE PRODUCTIONS
Production Title KIDDING SEASON 1

Location Manager Craig Van Gundy
Primary Phone Mobile - 818-404-7880
Secondary Phone

MANAGEMENT	
MONTEREY PARK POLICE DEPARTMENT	Adrian Fayad
MONTEREY PARK PUBLIC WORKS DEPARTMENT	Tito Haes
MONTEREY PARK RECREATION & COMMUNITY SERVICES DEPARTMENT	Robert Aguirre

Coordinator Note LA COUNTY FIRE #18 1827 1
FSA REQUIRED

Coordinator Note RIDER A RELEASES LOCATION

Parking

Base Camp
Location Type : Filming Location

Crew Parking
Location Type : Filming Location

Parking Notes
Please Note: We would like access to the inner parking lot at 5am but don't need to get into the building until 7am on film day and out by midnight.
-Red curb lane in circle area

Posting "No Parking" signs E/S OF CITY TERRACE DR. FROM DRIVEWAY NORTH 200 FEET TO FIRST LIGHT POLE
E/S OF CITY TERRACE DR. BETWEEN BOTH DRIVEWAYS OF SYBIL BRAND JAIL

Approximate Footage County Parking **Log Number** MONTEREY PARK

Date(s) 6/14/2018 to 6/14/2018 **Time(s)** 00:00 to 00:00

Lane / Full Closure CURB LANE CLOSURE E/S OF CITY TERRACE DR. FROM DRIVEWAY NORTH 200 FEET TO FIRST LIGHT POLE

Approximate Footage 0 - 300

Date(s) 6/14/2018 to 6/14/2018 **Time(s)** 04:00 to 23:59

NOT A PERMIT

FilmL.A., Inc.
6255 W Sunset Blvd, 12th Floor
Hollywood, CA 90028
t: (213)977-8600 - f: (213)977-8601
www.filmla.com

Summary Information — Location

Permit Number	F00138607-A	**Location Manager**	Craig Van Gundy
Production Company	POSSIBLE PRODUCTIONS	Primary Phone	Mobile - 818-404-7880
Insured Company	POSSIBLE PRODUCTIONS	Secondary Phone	
Production Title	KIDDING SEASON 1		

Location Address 4121 City Terrace Dr, Unincorporated Los Angeles County, CA 90063

Location Type Market

Prep Dates 6/14/2018 - 6/14/2018 05:00 - 07:00 1 day

Film Dates 6/14/2018 - 6/14/2018 07:00 - 12:00 1 day

Strike Dates 6/14/2018 - 6/14/2018 12:00 - 14:00

Open or Closed to the Public Closed

Generic Conditions

*Certain service and personnel fees required by jurisdictional agencies are not collected by FilmL.A. Any such fees must be paid directly to the appropriate agency, and a separate invoice will be provided to the permittee.
Community Survey Obtained
Must Maintain 5' Clearance on Sidewalks/Walkways
Must maintain local/emergency access
Must post "ROAD WORK AHEAD" signs, which must remain up until all activities on the roadway have been completed.
No cast or crew parking on area streets
No interference with merchant activity.
No interference with vehicular or pedestrian traffic
No Parking in handicap spaces at anytime.
No steps from trailers, trucks or motorhomes may be facing road
Number of uniformed officers listed on the permit is a minimum requirement.
Permittee remains responsible for deploying a sufficient number of uniformed officers to provide traffic and crowd control to ensure the safety of the film crew and the public.
Traffic Officers Required
Uniformed officers shall have a copy of the film permit in their possession and are required to confirm that all traffic control signage devices are in place.

Equipment on Location

Type	Quantity
5 Ton Truck	5
Cast/Crew vehicles	100
Catering Truck	1
Condors	1
Cranes	1

Personnel on Location

Type	Quantity
Cast	5
Crew	80
Extras	20
Sheriff/CHP	2

NOT A PERMIT

FilmL.A., Inc.
6255 W Sunset Blvd, 12th Floor
Hollywood, CA 90028
t: (213)977-8600 - f: (213)977-8601
www.filmla.com

Summary Information — Location

Permit Number	F00138607-A	**Location Manager**	Craig Van Gundy
Production Company	POSSIBLE PRODUCTIONS	Primary Phone	Mobile - 818-404-7880
Insured Company	POSSIBLE PRODUCTIONS	Secondary Phone	
Production Title	KIDDING SEASON 1		

Cube Trucks	3
Generator	2
Honey Wagons	1
Picture vehicles	1
Portable restrooms	2
Scissor Lifts	1
Semi Trucks	3
Stakebed Trucks	5
Trailers	2
Vans	6

Filming Activities Atmospheric Smoke Effects; Equipment on property; Equipment on sidewalk, in curb lane & across street; Interior and exterior dialogue; Lighting equipment on sidewalk in front of market. ; Actors walking around market then buy something.; For Notifications - Rick Poyner - 323-788-1964;

Jurisdiction **Political:** Los Angeles County - Supervisor District 1 **Police:** Los Angeles County Sheriff **Fire:** Los Angeles County Fire Department

Thomas Guide **Page:** 635 **Grid:** E3

Approvals

LOS ANGELES COUNTY PUBLIC WORKS - FINAL APPROVERS	Tenasha Bennett
LOS ANGELES COUNTY ROAD DEPARTMENT - HOLYDALE (PO4)	Lorenzo Villa

Coordinator Note LA COUNTY FIRE #18 1827 1
FSA REQUIRED

Parking

Base Camp
Location Type : Filming Location

Parking Notes
E LA College - cars in at 5AM

Crew Parking
Location Type : Filming Location

Posting "No Parking" signs N/S OF CITY TERRACE DR. FROM MILLER AVE. 200 FEET EAST OF N. CARMELITA
W/S N. CARMELITA AVE. FROM CITY TERRACE DR. NORTH TO ALLEY
E/S OF MILLER AVE. FROM CITY TERRACE DR. 200 FEET NORTH

NOT A PERMIT

FilmL.A., Inc.
6255 W Sunset Blvd, 12th Floor
Hollywood, CA 90028
t: (213)977-8600 - f: (213)977-8601
www.filmla.com

Summary Information — Location

Permit Number	F00138607-A	**Location Manager**	Craig Van Gundy
Production Company	POSSIBLE PRODUCTIONS	Primary Phone	Mobile - 818-404-7880
Insured Company	POSSIBLE PRODUCTIONS	Secondary Phone	
Production Title	KIDDING SEASON 1		

Approximate Footage	County Parking	**Log Number**	COUNTY
Date(s)	6/14/2018 to 6/14/2018	**Time(s)**	05:00 to 22:00

NOT A PERMIT

SPECIAL FILMING CONDITIONS
SYBIL BRAND INSTITUTE

The Special Filming Conditions described below will be included in the terms and conditions of permits issued for filming in this area and are in addition to the standard terms and conditions applicable to filming permits generally. While these Special Filming Conditions will be included as terms if a permit for filming in this area is issued, they are not intended to, and do not, establish the criteria or standards for determining whether or not a particular permit (or permits) will be issued for this area. The decision whether or not a particular permit (or permits) will be issued is vested in the discretion of the appropriate City or County department or their designees (including FilmL.A., Inc.), to be exercised consistent with public health, safety and general welfare, and applicable land-use ordinances.

The Sybil Brand Institute, at the County Sheriff's complex, east of downtown Los Angeles in the City of Monterey Park, was the primary Los Angeles County correctional facility for women before it closed in 1997. Built in 1963, Sybil Brand was a minimum to maximum security facility, with a design capacity of 900, and a peak occupancy of 2,800. It offers modern looking prison rooms including cafeterias, hallways, recreation areas, visiting areas, infirmaries, and cells from solitary confinement to dormitories.

PRE PRODUCTION:

- All scouting will be coordinated through the Los Angeles County Sheriff's Department. Contact Marsha Townsend to schedule a date and time. The fee for scouting the facility is $344.97 (Reimbursement for Deputy to accompany production to facility)

- Facilities Bureau offices are located on the property so some areas will be off-limits. K-9 training is also done on certain days so those days will be off-limits.

- No scouting will be allowed while there is filming taking place at the facility.

- **Production Companies must reserve their dates with Marsha Townsend and will be charged a non-refundable deposit/maintenance fee.**
    - Fees for reserving the jail are as follows:
        - $ 500 (1 day)
        - $1000 (2 days)
        - $1500 (3-15 days)

- **During the tech scout, the production company must provide all anticipated filming activity information.** This information should include, but not be limited to, areas to be used for filming, lighting design, movements of cast and crew, equipment storage, equipment parking, catering, base camp, etc.

- **The production company must submit a permit to FilmL.A.** including, but not limited to, areas to be used for filming & equipment storage areas. The permit must reflect all activity at Sybil Brand Jail and surrounding areas. Activity other than what is listed on the permit will not be allowed.

- Production companies MUST submit their dates and hours 7 to 10 days before the date they are assigned to be at Sybil Brand to Prep, Film and Strike.

PRODUCTION CONDITIONS:

- Two (2) Deputy Sheriff's will be assigned during all prep, filming and strike days.

- A City of Monterey Park permit is required which is coordinated through FilmL.A.

NOT A PERMIT

- Production companies are allowed on premises only during the agreed/contracted hours. Production companies will only be allowed on premises after contact has been with the assigned deputies. Production companies must park on the street until deputies arrive.

- Sybil Brand Jail has no running water. Bathroom facilities must be provided by the Production companies for their cast and crew. Companies are not allowed to use the bathroom facilities at the jail.

- Production companies must bring their own generator for power. Use of house power is limited.

- Company must return the locations used for filming and equipment set-up to the same or better condition.

- Food and drinks, other than water and products used on camera, are not allowed interior of Sybil Brand.

- Trash receptacles must be provided interior and exterior of facility. All self-generated trash must be removed at the end of each day.

NOT A PERMIT

Posting:
-E/S of City Terrace Dr. from driveway north to first light pool Approximately 200ft 6/14/18 5am to 11:59pm.
-E/S of City Terrace Dr. between both driveways Approximately 100ft 6/14/18 5am to 11:59pm.
KIDDING
Air Conditioning & Generator
Generator and Air Conditioning position
Filming Areas
Generator position
Base Camp
Work Trucks
City Terrace Dr
Possible Production
Prep: 6/12 & 6/13 7am to 7pm
Film: 6/14 4am to 11:59pm
Wrap: 6/15 7am to 7pm
Catering tables and chairs for 150 crew and BG
Air Conditioning Changing tents
Catering Trucks
Generator position
Filming Contacts
Craig Van Gundy LM 818-404-7880
Rick Poyner KALM 323-788-1964
Blue = Filming Area
Orange = Various Production Equipment Staging
Red = Posting
Yellow = Work trucks

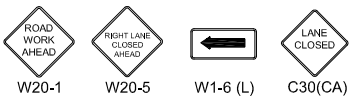

Permit #F001386[illegible]A

TRAFFIC SIGNAL

TRAFFIC CONE

TYPE I W/ SIGN

FLASHING ARROW SIGN (FAS)

ALL TRAFFIC CONTROL WILL BE INSTALLED TO MEET OR EXCEED THE LATEST CA-MUTCD MINIMUM REQUIREMENTS

FILM L.A.:
DANIEL POISSANT

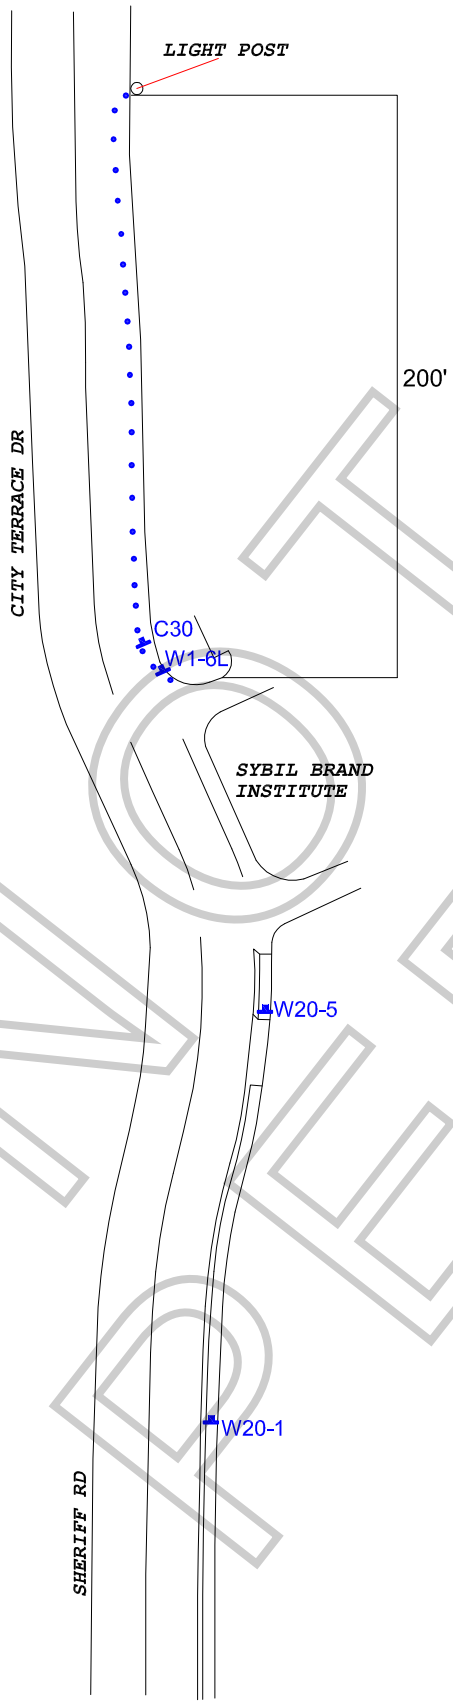

NOT A PERMIT

WORK ZONE TRAFFIC CONTROL PLAN GENERAL NOTES

1. DATE/TIME: 6-14-18 FROM 04:00 HOURS TO 23:59 HOURS.

2. ALL SIGNING, STRIPING, AND TRAFFIC CONTROL DEVICES SHALL CONFORM TO THE (CURRENT) STATE OF CALIFORNIA DEPARTMENT OF TRANSPORTATION (CALTRANS) STANDARD PLANS AND STANDARD SPECIFICATIONS , CALIFORNIA MUTCD, AND ANY ADDENDUMS THERETO, AND AS SHOWN ON THESE PLANS, SYMBOLS AND ABBREVIATIONS USED ARE SHOWN ON CALTRANS STANDARD PLANS.
3. THERE WILL BE NO INTERFERENCE WITH TRAFFIC SIGNALS OR CROSSWALKS.
4. CONES WILL BE 28" MINIMUM HEIGHT AND HAVE REFLECTORIZED SLEEVES FOR NIGHT WORK.
5. POLICE WILL DIRECT TRAFFIC IF NECESSARY.

TCP FOR: POSSIBLE PRODUCTIONS:
"KIDDING"

LOCATION:
EAST SIDE CURB LANE - CITY TERRACE DR
BTWN SYBIL BRAND INSTITUTE & 200' NORTH TO FIRST LIGHT POST
LOS ANGELES, CALIFORNIA

CONTACT: RICK POYNER
PH# 323-788-1964
MIKE WEBSTER
OFFICE# 323-579-1173

JCL TRAFFIC SERVICES
(213) 622-9775
C31-CA Lic # 805357

DATE	REVISIONS	DRAFTER: M. MENJIVAR
		SCALE: N.T.S.
		SHEET: 1/1

City of Monterey Park

320 W. Newmark Avenue, Monterey Park, CA 91754
ENGINEERING DIVISION T.(626) 307-1320

PERMIT VALID ONLYDURING PERIOD:	ENCROACHMENT PERMIT NO.
Start Date: 06/12/2018 End Date: 06/15/2018	PW18-00295

ENCROACHMENT PERMIT

NO PERMIT

Organization/Person: Possible Productions "Kidding S1"
Address: 10202 W. Washington Blvd.

Culver City CA 90232
323-579-1173

Having met all of the requirements of appropriate sections of the Municiple Code of this City, the applicant is hereby authorized to:

Install and maintain pedestrian and traffic control devices for the installation of:

Possible Productions "Kidding S1"

NO PARKING POSTING & Curb Lane Closure (For Trucks)
E/B City Terrace Dr. heading 200' north from Sybil Brand 2nd Driveway / No Parking Signs - E/S City Terrace B/W Both Driveways 4A-12A

Job Address: 4500 CITY TERRACE DR

CONDITIONS:

1. A Certificate of Insurance for $500,000/$1,000,000 public liability and bodily injury and $50,000 property damage showing City of Monterey Park as additional Insured must be in effect and on file with the City at all times during the term of this encroachment permit.
2. The contractor shall prepare a plan for the installation of traffic control devices and pedestrian warning signs which shall be submitted for the City Engineer's review and approval. Said plan shall be prepared in accordance with the latest edition of the W.A.T.C.H. Handbook. The plan shall be implemented prior to the commencement of work.
3. Applicant shall assist adjacent properties vehicles safe access to and from their property with flagmen or on site staff members at all times.
4. The contractor shall provide protective covering over the entire work area to protect pedestrians, unless the pedestrians can be directed to the opposite side of both streets.
5. The City Engineer has the authority to revise the days and/or hours of lane closure, if traffic congestion requires such changes.

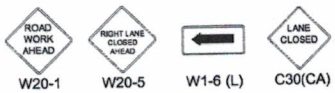

Ⓢ TRAFFIC SIGNAL

● TRAFFIC CONE

TYPE I W/ SIGN

FLASHING ARROW SIGN (FAS)

ALL TRAFFIC CONTROL WILL BE INSTALLED TO MEET OR EXCEED THE LATEST CA-MUTCD MINIMUM REQUIREMENTS

FILM L.A.:
DANIEL POISSANT

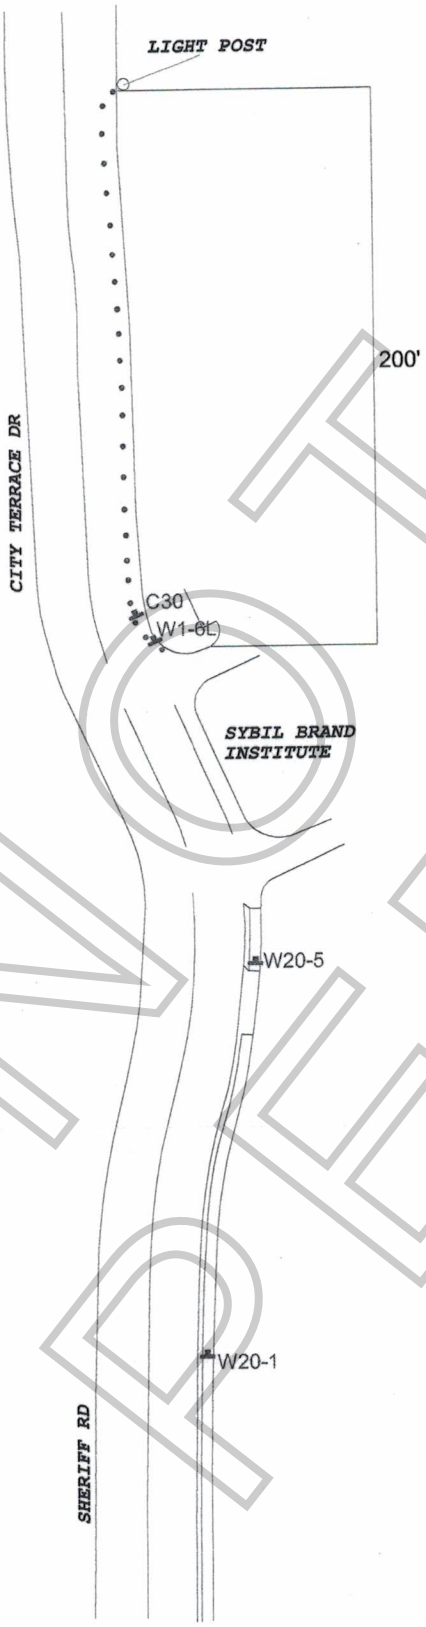

WORK ZONE TRAFFIC CONTROL PLAN GENERAL NOTES

1. DATE/TIME: 6-14-18 FROM 04:00 HOURS TO 23:59 HOURS.

2. ALL SIGNING, STRIPING, AND TRAFFIC CONTROL DEVICES SHALL CONFORM TO THE (CURRENT) STATE OF CALIFORNIA DEPARTMENT OF TRANSPORTATION (CALTRANS) STANDARD PLANS AND STANDARD SPECIFICATIONS , CALIFORNIA MUTCD, AND ANY ADDENDUMS THERETO, AND AS SHOWN ON THESE PLANS, SYMBOLS AND ABBREVIATIONS USED ARE SHOWN ON CALTRANS STANDARD PLANS.
3. THERE WILL BE NO INTERFERENCE WITH TRAFFIC SIGNALS OR CROSSWALKS.
4. CONES WILL BE 28" MINIMUM HEIGHT AND HAVE REFLECTORIZED SLEEVES FOR NIGHT WORK.
5. POLICE WILL DIRECT TRAFFIC IF NECESSARY.

TCP FOR:	POSSIBLE PRODUCTIONS: "KIDDING"
LOCATION:	EAST SIDE CURB LANE - CITY TERRACE DR BTWN SYBIL BRAND INSTITUTE & 200' NORTH TO FIRST LIGHT POST LOS ANGELES, CALIFORNIA
CONTACT:	RICK POYNER PH# 323-788-1964 MIKE WEBSTER OFFICE# 323-579-1173
	JCL TRAFFIC SERVICES (213) 622-9775 C31-CA Lic # 805357
DATE / REVISIONS	DRAFTER: M. MENJIVAR SCALE: N.T.S. SHEET: 1/1

NOT A PERMIT

Permit #F00138607-A

Application Fee ($394.00) Paid ☑
Penalty Fee ($788.00) Paid ☐
Recording Fee ($20.00) Paid ☐

City of Monterey Park

STREET ENCROACHMENT PERMIT APPLICATION

(Chapter 13.12, Monterey Park Municipal Code)

P.W. Engineering:
(626) 307-1320

PublicWorks@montereypark.ca.gov

NAME OF APPLICANT: Possible Productions "Kidding S1"

ADDRESS: 10202 W. Washington Blvd.

CITY: Culver City , CA ZIP: 90232 PHONE: 323-579-1173

ENCROACHMENT PURPOSES:

1. Location: 4500 City Terrace Dr. -Sybil Brand Jail Description: Posting & Curb Lane Closure
   a. Building Dept. Approval Date: b. Planning Dept. Approval Date:
2. Building Department, Planning Department Approval of Plans required prior to processing encroachment application.
3. Permanent Encroachment: Installation Date: . A copy of the property's legal description and proof of ownership must be submitted together with a $20.00 recording fee before a Permit can be issued. Property owner must sign agreement on Permit prior to recordation.
4. Temporary Encroachment: Installation Date: 06/13/2018 Removal Date: 06/15/2018
5. Reason why permit is desired: NO PARKING POSTING & Curb Lane Closure (For Trucks) - June 14th from 4AM - 12Midnight: E/S City Terrace Dr. heading 200' North from Sybil Brand 2nd Driveway / No Parking Signs - E/S City Terrace B/W Both Driveways 4A-12A

For SCE Pole Replacement only:

6. Pole No.
7. Power Outage: Yes ☐ No ☐ Please Describe:
8. Traffic Signal(s) Affected: Yes ☐ No ☐ Please Describe:
9. Please notify the Public Works Inspector at (626) 307-1320, when job has been completed.

Insurance: Original Certificate of Insurance $500,000/$1,000,000 public liability and bodily injury and $100,000 property damage with endorsement naming City as additional/co-insured. Yes ☑ No ☐

HOLD HARMLESS AGREEMENT:

In consideration of approval of the requested Encroachment Permit, the above-named organization and its individual members, heirs, executors and administrators, waive, release and forever discharges any and all rights and claims for damages that the above-named organization and its members hereafter have against the City of Monterey Park, its commission, committees, officers, agents, staff, successors and/or assigns for any and all injuries or damages that may be sustained or suffered by the above-named organization during the period of this Encroachment Permit.

Date: 6-7-2018 **SIGNATURE:** _____

FOR CITY USE ONLY

1. If applicant is using the right-of-way for storage of materials or to stage construction, a bond may be required to cover repair and clean-up of the right-of-way. **Cash** bond to be paid at issuance of Permit $ ~~0~~
2. Remarks/Conditions:

Approved: ☒ Disapproved: ☐ Permit Number Issued: PW18-00295

Date: C Vega 6/12/18 _____
Investigating Officer

NO PERMIT

Monterey Park 15
320 W. Newmark Ave
(626)307-1340 / 86223
06/12/2018 13:18:09.000 Reg CASHIER1
Validation Receipt

CHARGES-
0010701001003590
4500 city terrance dr $ 394.00

Sub-total $********394.00

PAYMENT-
Check
1058 $ 394.00

Change $**********0.00

Stanley Production Ser

10

Possible - Sybil Brand
City of Monterey Park
$394.00

NOT A PERMIT